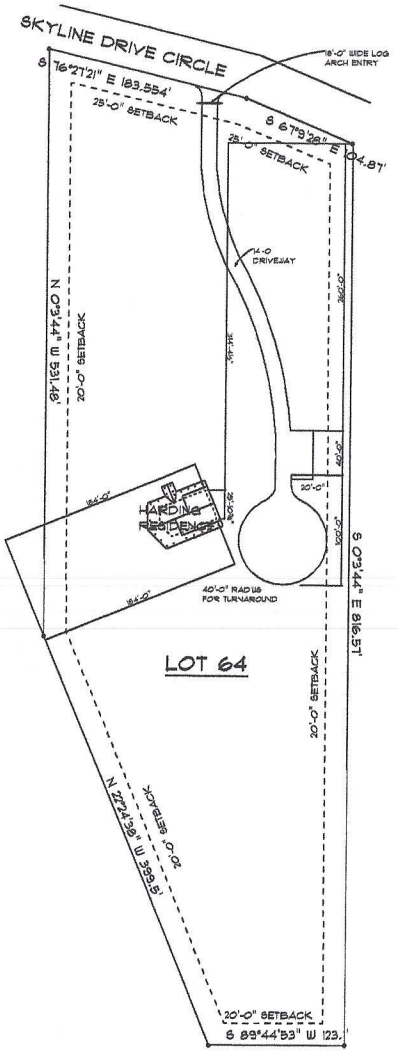

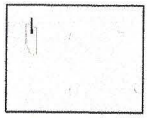

VICINITY MAP

LEGAL DESCRIPTION

HARDING RESIDENCE
LOT 64, ASPEN COVE,
CARBON COUNTY, UTAH

SITE PLAN

SCALE 1" = 50'

CONTRACTOR'S RESPONSIBILITY

IT IS THE CONTRACTOR'S RESPONSIBILITY TO REVIEW ALL ASPECTS OF THESE DRAWINGS, ARCHITECTURAL AND STRUCTURAL, PRIOR TO CONSTRUCTION. ANY CONFLICTS SHALL BE REPORTED TO THE ENGINEER FOR CORRECTION. CHANGES MAY BE PROPOSED BY THE CONTRACTOR IF HE FEELS THE CHANGE IS IN THE BEST INTEREST OF THE OWNER. CHANGES SHALL BE FORWARDED TO THE ENGINEER IN WRITING FOR APPROVAL PRIOR TO CONSTRUCTION.

DRAWINGS & SPECIFICATIONS, AS INSTRUMENTS OF PROFESSIONAL SERVICE ARE AND SHALL REMAIN PROPERTY OF DESIGN INTELLIGENCE, LLC. THESE DOCUMENTS ARE NOT TO BE USED IN WHOLE OR IN PART FOR ANY PROJECT OR PURPOSE WHATSOEVER, WITHOUT THE PRIOR SPECIFIC WRITTEN AUTHORIZATION OF DESIGN INTELLIGENCE, LLC.

C1

HARDING RESIDENCE

NEAR SCOFIELD, CARBON COUNTY, UTAH

DESIGN INTELLIGENCE, LLC
1037 ERIKSON DR.
REXBURG, IDAHO 83440
TEL. (208) 359-1461
FAX. (208) 359-0740

SCALE AS NOTED
DRAWN BY MDW
2017-177

DATE October 12, 2017
REVISED
DRAWING#

C1